REVISIONS		
DATE	NAME	NUMBER
10/28/02	Robert H. Thomas Sr., NJLS	20371
11/15/02	Robert H. Thomas Sr., NJLS	20371
10/3/05	Robert H. Thomas Sr., NJLS	20371
8/1/06	Robert H. Thomas Sr., NJLS	20371
9/22/10	Blk 87, Lots 1 & 2	20371
1/18/11	Blk 75, Lot 1	20371
4/25/12	Blk 75, Lot 16	20371

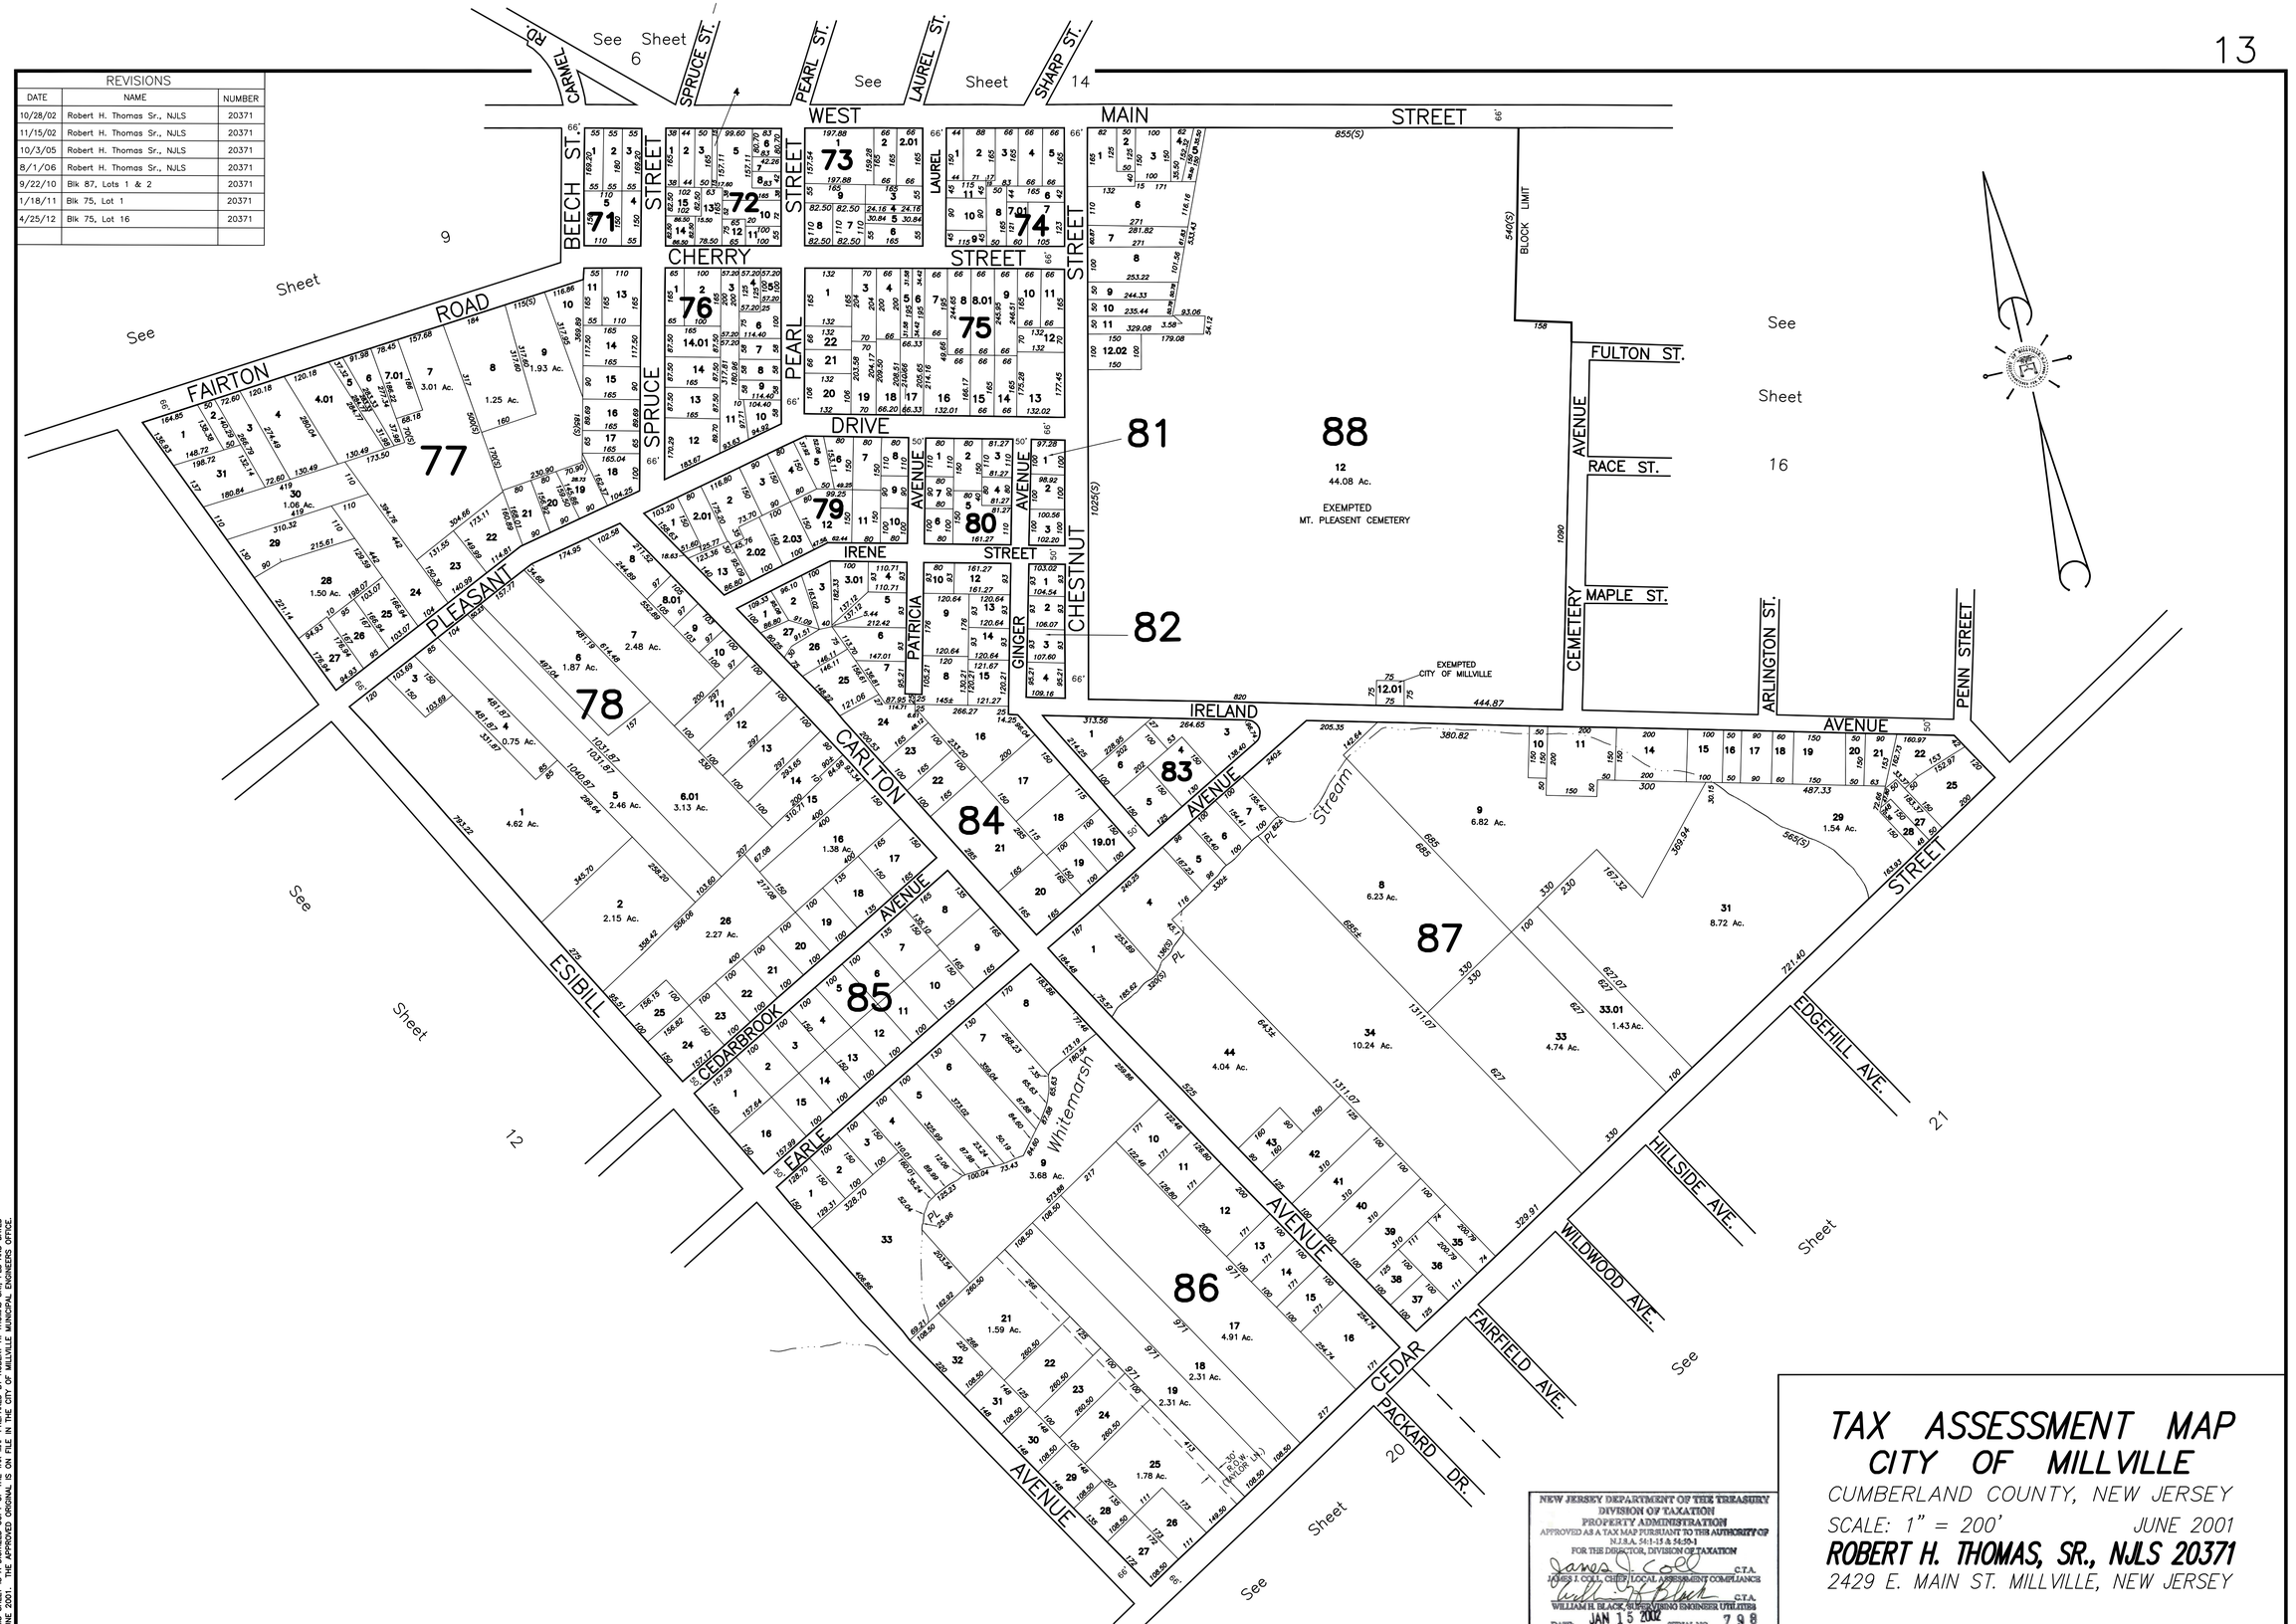

TAX ASSESSMENT MAP
CITY OF MILLVILLE

CUMBERLAND COUNTY, NEW JERSEY

SCALE: 1" = 200' JUNE 2001

ROBERT H. THOMAS, SR., NJLS 20371

2429 E. MAIN ST. MILLVILLE, NEW JERSEY

THIS SHEET IS A DIGITIZED COPY OF THE TAX MAP PREPARED BY ROBERT H. THOMAS SR., PLS AND DATED JUNE 2001. THE APPROVED ORIGINAL IS ON FILE IN THE CITY OF MILLVILLE MUNICIPAL ENGINEERS OFFICE.