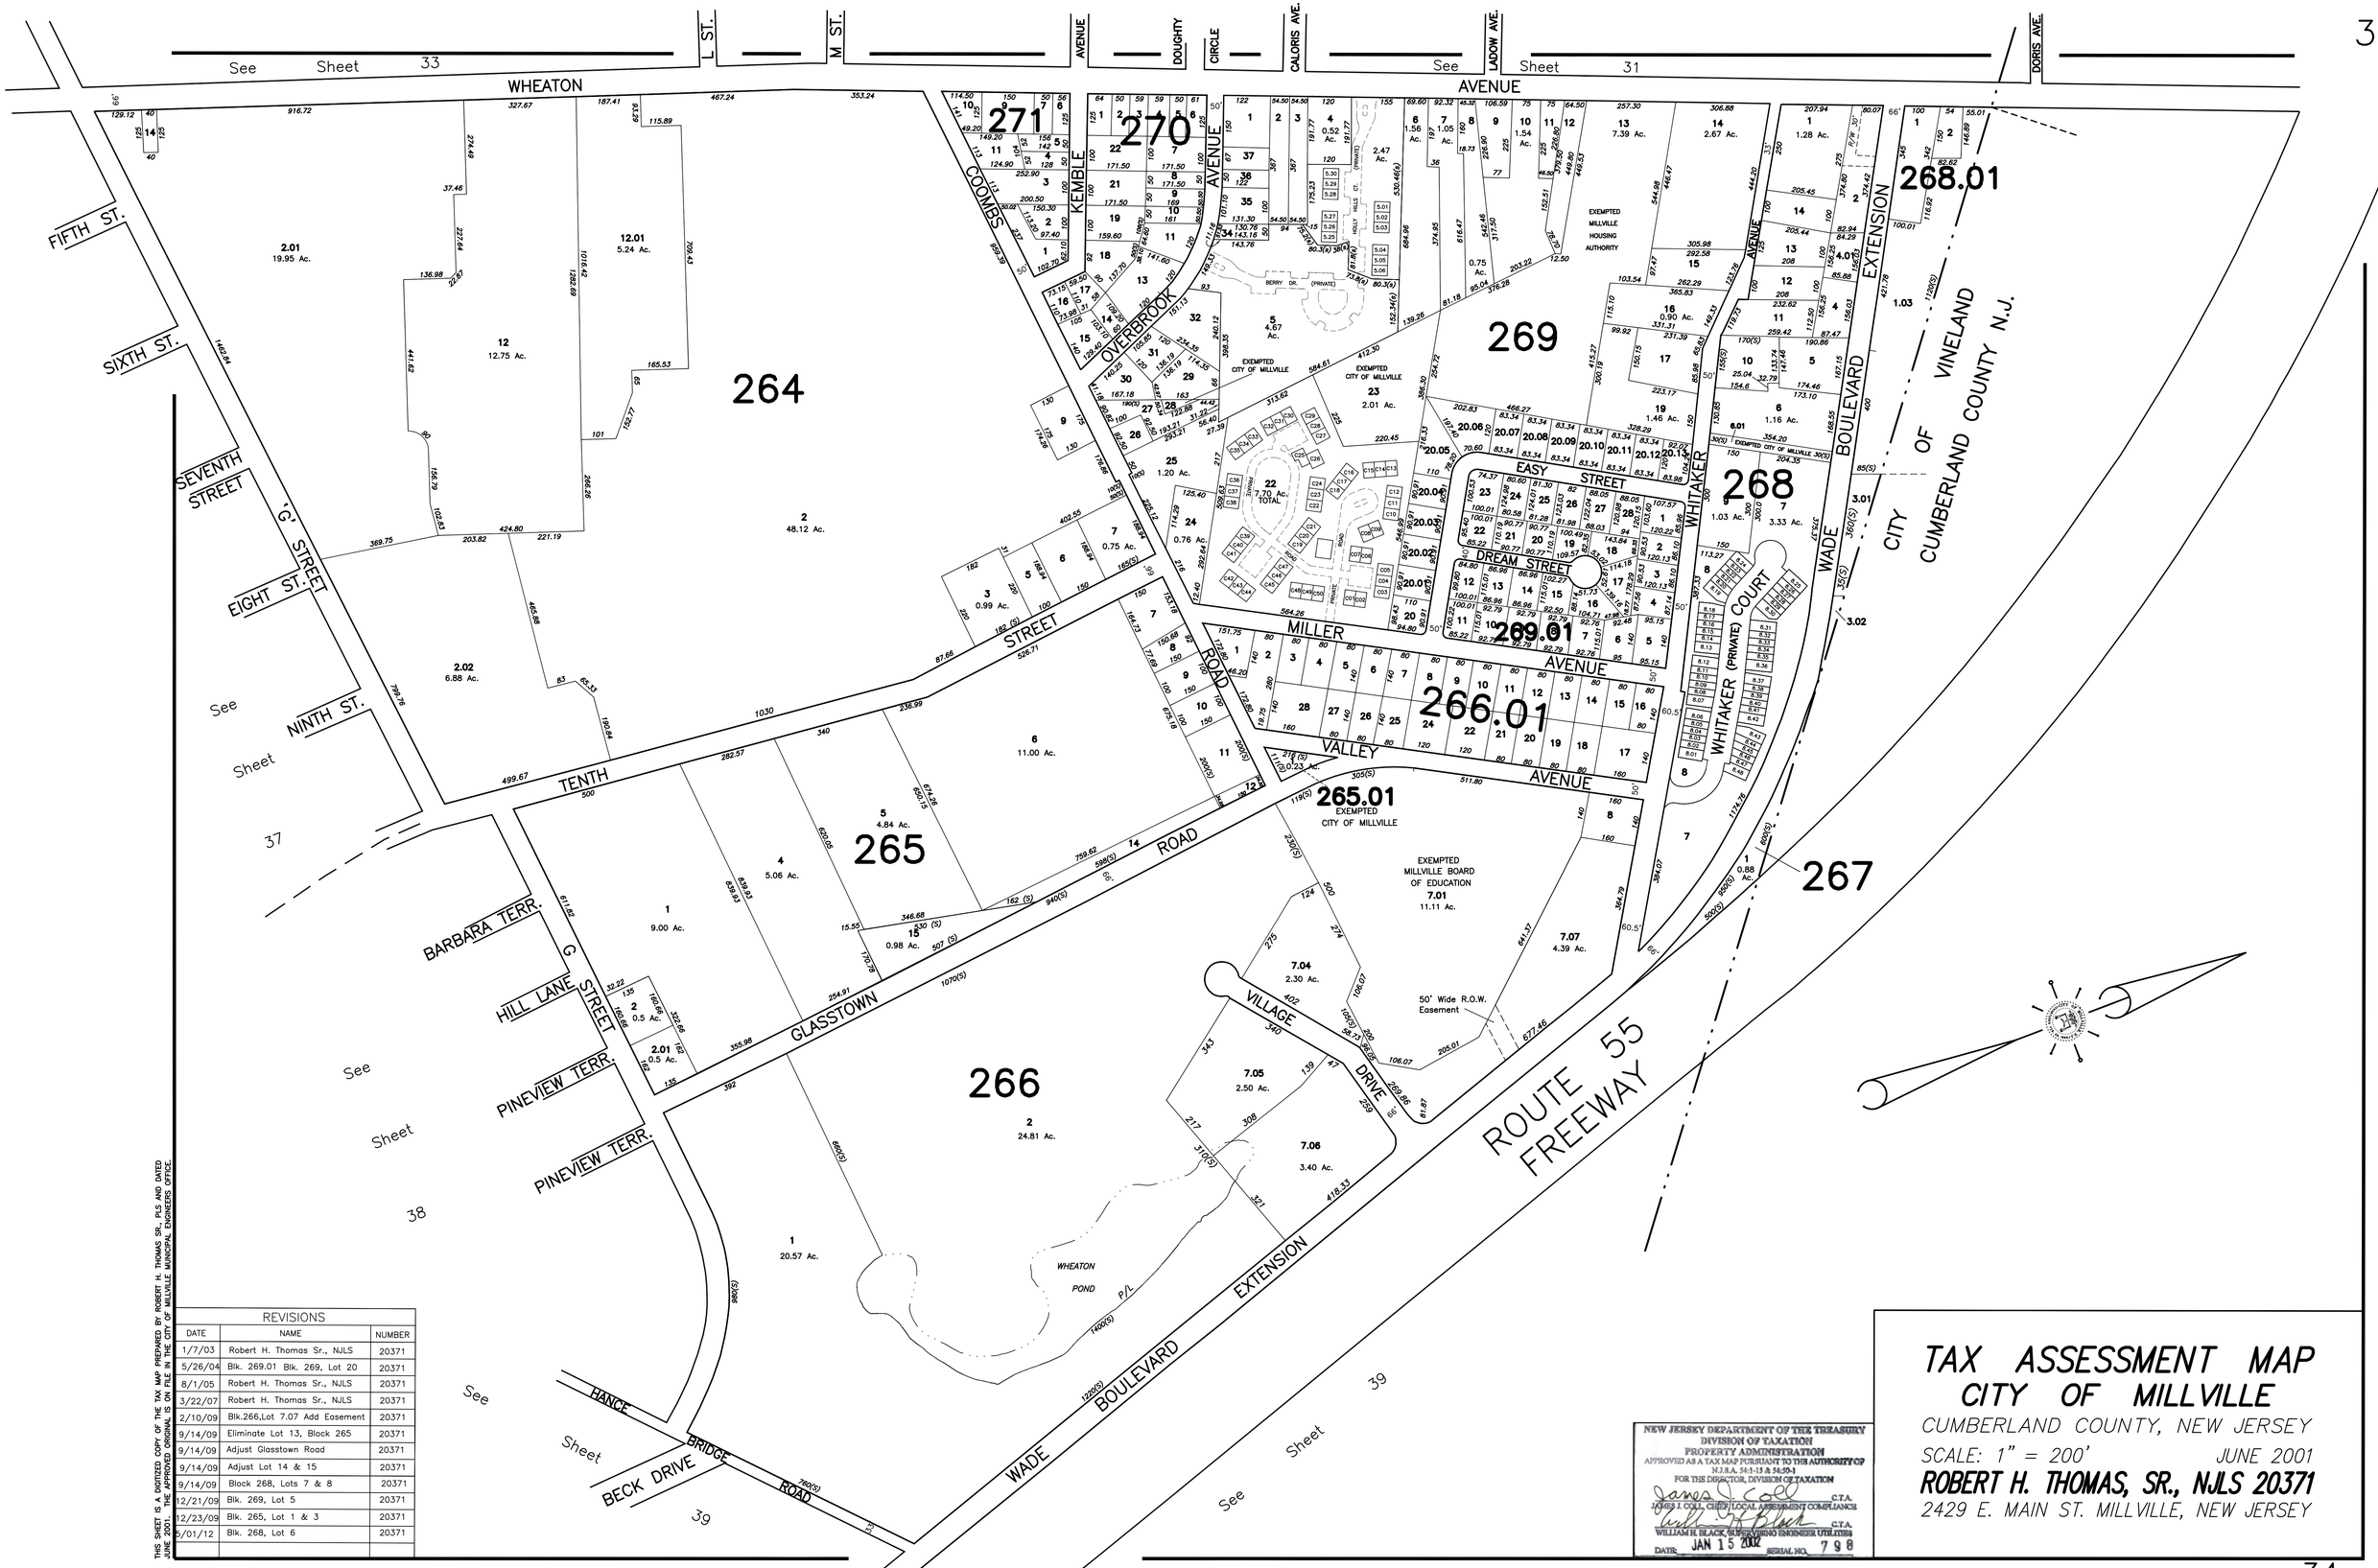

REVISIONS		
DATE	NAME	NUMBER
1/7/03	Robert H. Thomas Sr., NJLS	20371
5/26/04	Blk. 269.01 Blk. 269, Lot 20	20371
8/1/05	Robert H. Thomas Sr., NJLS	20371
3/22/07	Robert H. Thomas Sr., NJLS	20371
2/10/09	Blk.266,Lot 7.07 Add Easement	20371
9/14/09	Eliminate Lot 13, Block 265	20371
9/14/09	Adjust Glasstown Road	20371
9/14/09	Adjust Lot 14 & 15	20371
9/14/09	Block 268, Lots 7 & 8	20371
12/21/09	Blk. 269, Lot 5	20371
12/23/09	Blk. 265, Lot 1 & 3	20371
5/01/12	Blk. 268, Lot 6	20371

THIS SHEET IS A DIGITIZED COPY OF THE TAX MAP PREPARED BY ROBERT H. THOMAS SR., PLS AND DATED JANUARY 2001 AND ON FILE IN THE CITY OF MILLVILLE MUNICIPAL ENGINEERS OFFICE.

NEW JERSEY DEPARTMENT OF THE TREASURY
DIVISION OF TAXATION
PROPERTY ADMINISTRATION
APPROVED AS A TAX MAP PURSUANT TO THE AUTHORITY OF N.J.S.A. 54:1-15 & 54:59-1
FOR THE DIRECTOR, DIVISION OF TAXATION
C.T.A.
JAMES J. COLL, CHIEF, LOCAL ASSESSMENT COMPLIANCE
C.T.A.
WILLIAM H. BLACK, SUPERVISING ENGINEER UTILITIES
DATE: JAN 15 2002 SERIAL NO. 798

TAX ASSESSMENT MAP
CITY OF MILLVILLE

CUMBERLAND COUNTY, NEW JERSEY

SCALE: 1" = 200' JUNE 2001

ROBERT H. THOMAS, SR., NJLS 20371

2429 E. MAIN ST. MILLVILLE, NEW JERSEY