TAX ASSESSMENT MAP
CITY OF MILLVILLE

CUMBERLAND COUNTY, NEW JERSEY

SCALE: 1" = 200' JUNE 2001

ROBERT H. THOMAS, SR., NJLS 20371

2429 E. MAIN ST. MILLVILLE, NEW JERSEY

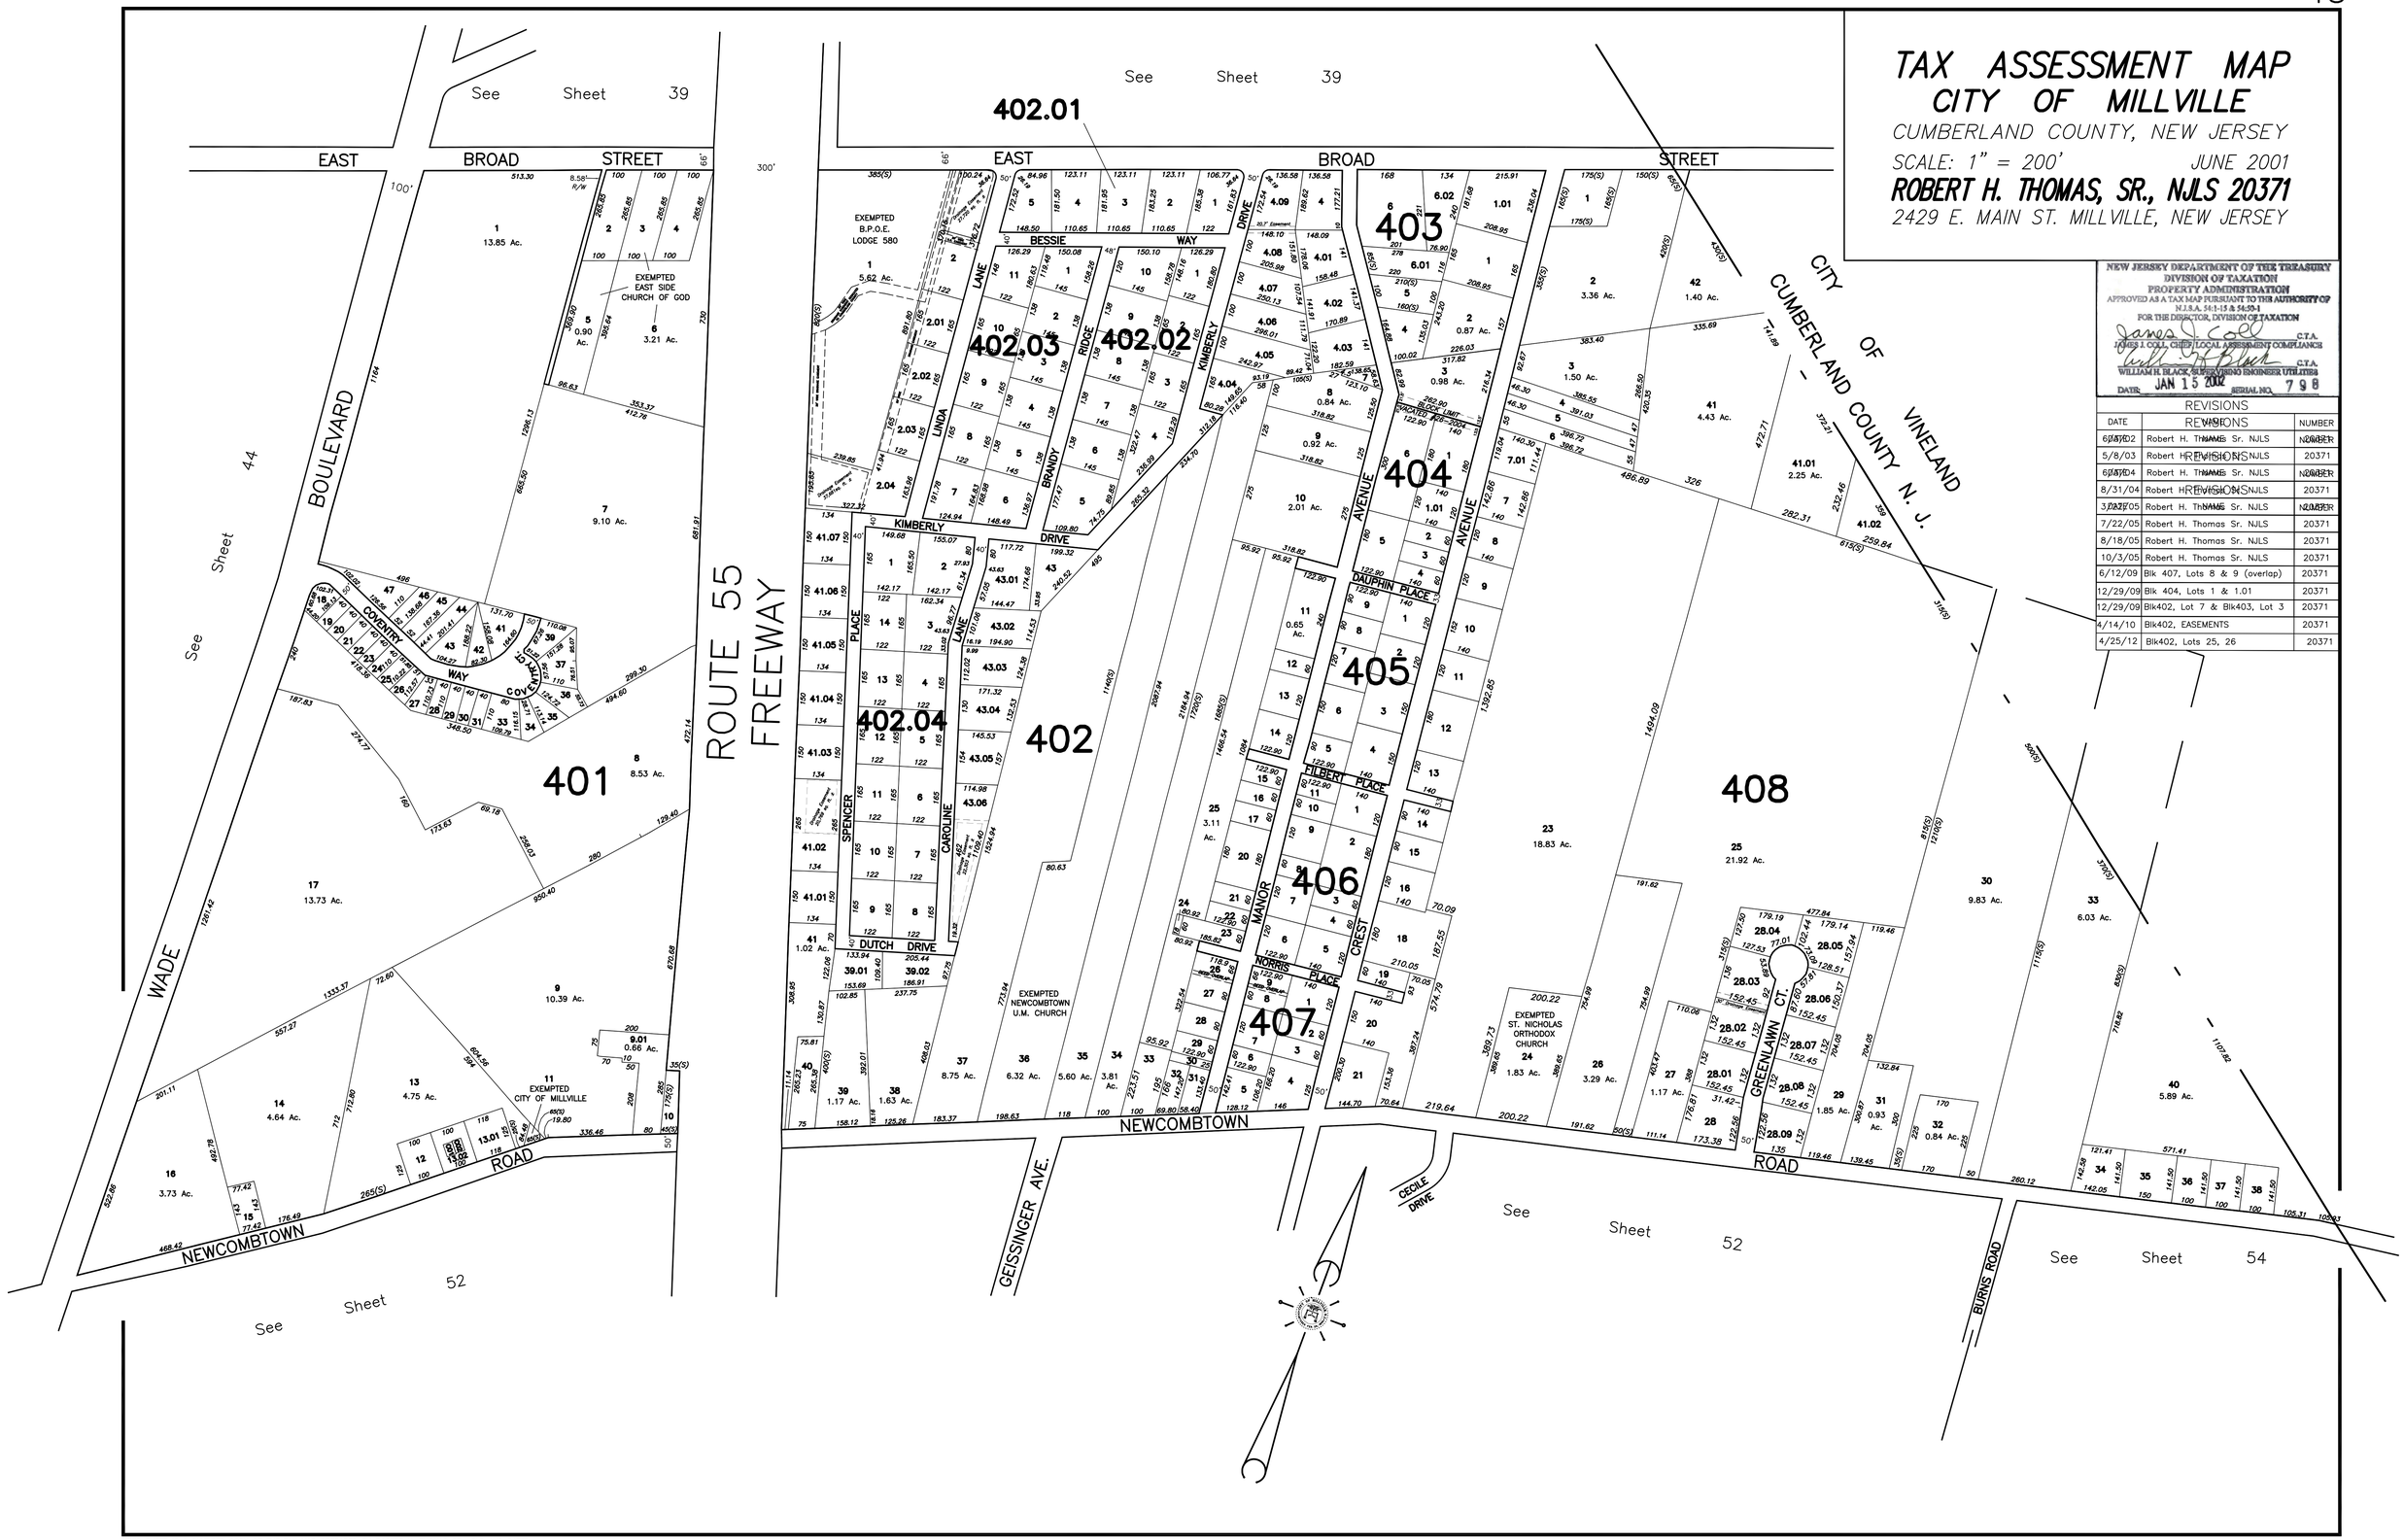

NEW JERSEY DEPARTMENT OF THE TREASURY
DIVISION OF TAXATION
PROPERTY ADMINISTRATION
APPROVED AS A TAX MAP PURSUANT TO THE AUTHORITY OF N.J.S.A. 54:1-15 & 54:50-1
FOR THE DIRECTOR, DIVISION OF TAXATION

C.T.A.
JAMES I. COLL, CHIEF, LOCAL ASSESSMENT COMPLIANCE

C.T.A.
WILLIAM H. BLACK, SR. MUNICIPAL ENGINEER UTILITIES

DATE: JAN 15 2002 SERIAL NO. 798

REVISIONS

DATE	REVISIONS	NUMBER
6/17/02	Robert H. Thomas Sr. NJLS	20371
5/8/03	Robert H. Thomas Sr. NJLS	20371
6/17/04	Robert H. Thomas Sr. NJLS	20371
8/31/04	Robert H. Thomas Sr. NJLS	20371
3/22/05	Robert H. Thomas Sr. NJLS	20371
7/22/05	Robert H. Thomas Sr. NJLS	20371
8/18/05	Robert H. Thomas Sr. NJLS	20371
10/3/05	Robert H. Thomas Sr. NJLS	20371
6/12/09	Blk 407, Lots 8 & 9 (overlap)	20371
12/29/09	Blk 404, Lots 1 & 1.01	20371
12/29/09	Blk402, Lot 7 & Blk403, Lot 3	20371
4/14/10	Blk402, EASEMENTS	20371
4/25/12	Blk402, Lots 25, 26	20371

THIS SHEET IS A DIGITIZED COPY OF THE TAX MAP PREPARED BY ROBERT H. THOMAS SR., PLS AND DATED JUNE 2001. THE APPROVED ORIGINAL IS ON FILE IN THE CITY OF MILLVILLE MUNICIPAL ENGINEERS OFFICE.