REVISIONS		
DATE	NAME	NUMBER
9/10/02	Robert H. Thomas Sr. NJLS	20371
4/18/05	Robert H. Thomas Sr. NJLS	20371
7/22/05	Robert H. Thomas Sr. NJLS	20371
3/23/07	Robert H. Thomas Sr. NJLS	20371
11/04/13	Blk 470, Lots 5&6 to 6	20371

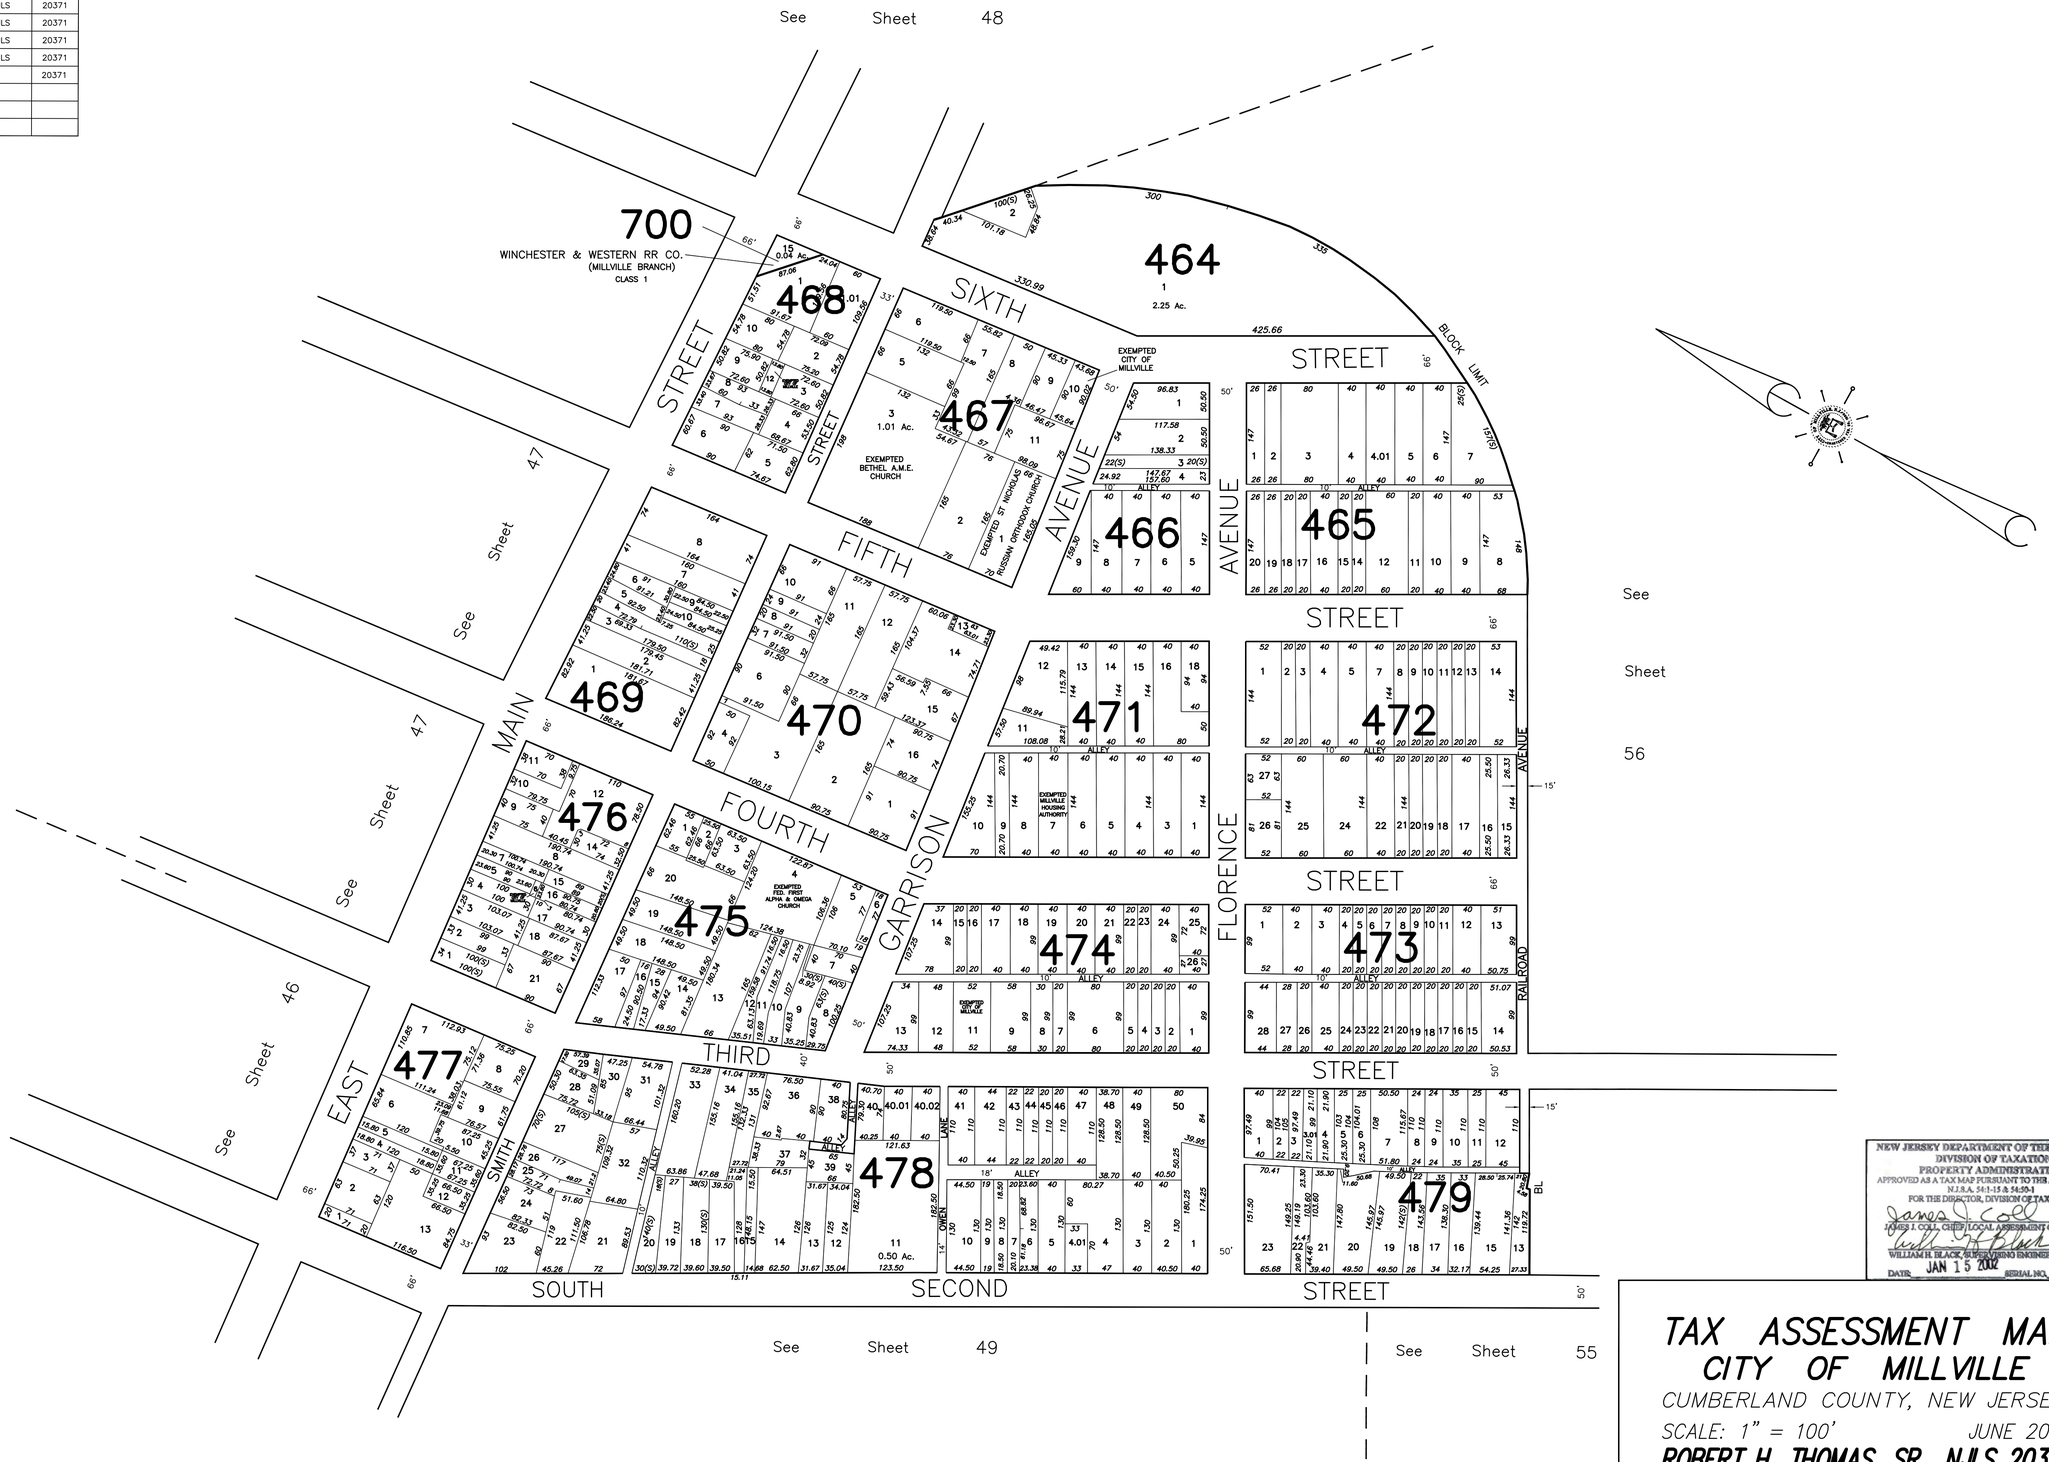

THIS SHEET IS A DIGITIZED COPY OF THE TAX MAP PREPARED BY ROBERT H. THOMAS SR., PLS AND DATED JUNE 2001. THE APPROVED ORIGINAL IS ON FILE IN THE CITY OF MILLVILLE MUNICIPAL ENGINEERS OFFICE.

NEW JERSEY DEPARTMENT OF THE TREASURY
DIVISION OF TAXATION
PROPERTY ADMINISTRATION
APPROVED AS A TAX MAP PURSUANT TO THE AUTHORITY OF N.J.S.A. 54:1-15 & 54:35-1
FOR THE DIRECTOR, DIVISION OF TAXATION
JAMES I. COLL, CHIEF, LOCAL ASSESSMENT COMPLIANCE C.T.A.
WILLIAM H. BLACK, SUPERVISING ENGINEER, UTILITIES C.T.A.
DATE JAN 15 2002 SERIAL NO. 798

TAX ASSESSMENT MAP
CITY OF MILLVILLE
CUMBERLAND COUNTY, NEW JERSEY

SCALE: 1" = 100' JUNE 2001

ROBERT H. THOMAS, SR., NJLS 20371
2429 E. MAIN ST. MILLVILLE, NEW JERSEY