| REVISIONS | | |
|---|---|---|
| DATE | NAME | NUMBER |
| | | |
| | | |
| | | |
| | | |
| | | |
| | | |
| | | |
| | | |

THIS SHEET IS A DIGITIZED COPY OF THE TAX MAP PREPARED BY ROBERT H. THOMAS SR., PLS AND DATED JUNE 2001. THE APPROVED ORIGINAL IS ON FILE IN THE CITY OF MILLVILLE MUNICIPAL ENGINEERS OFFICE.

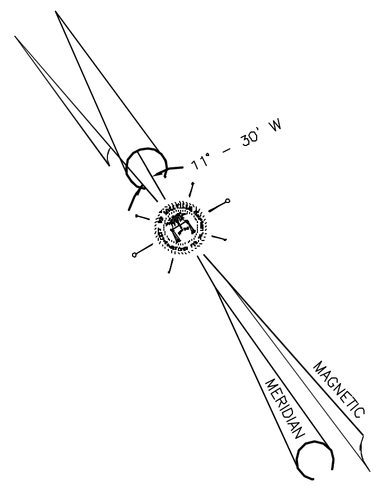


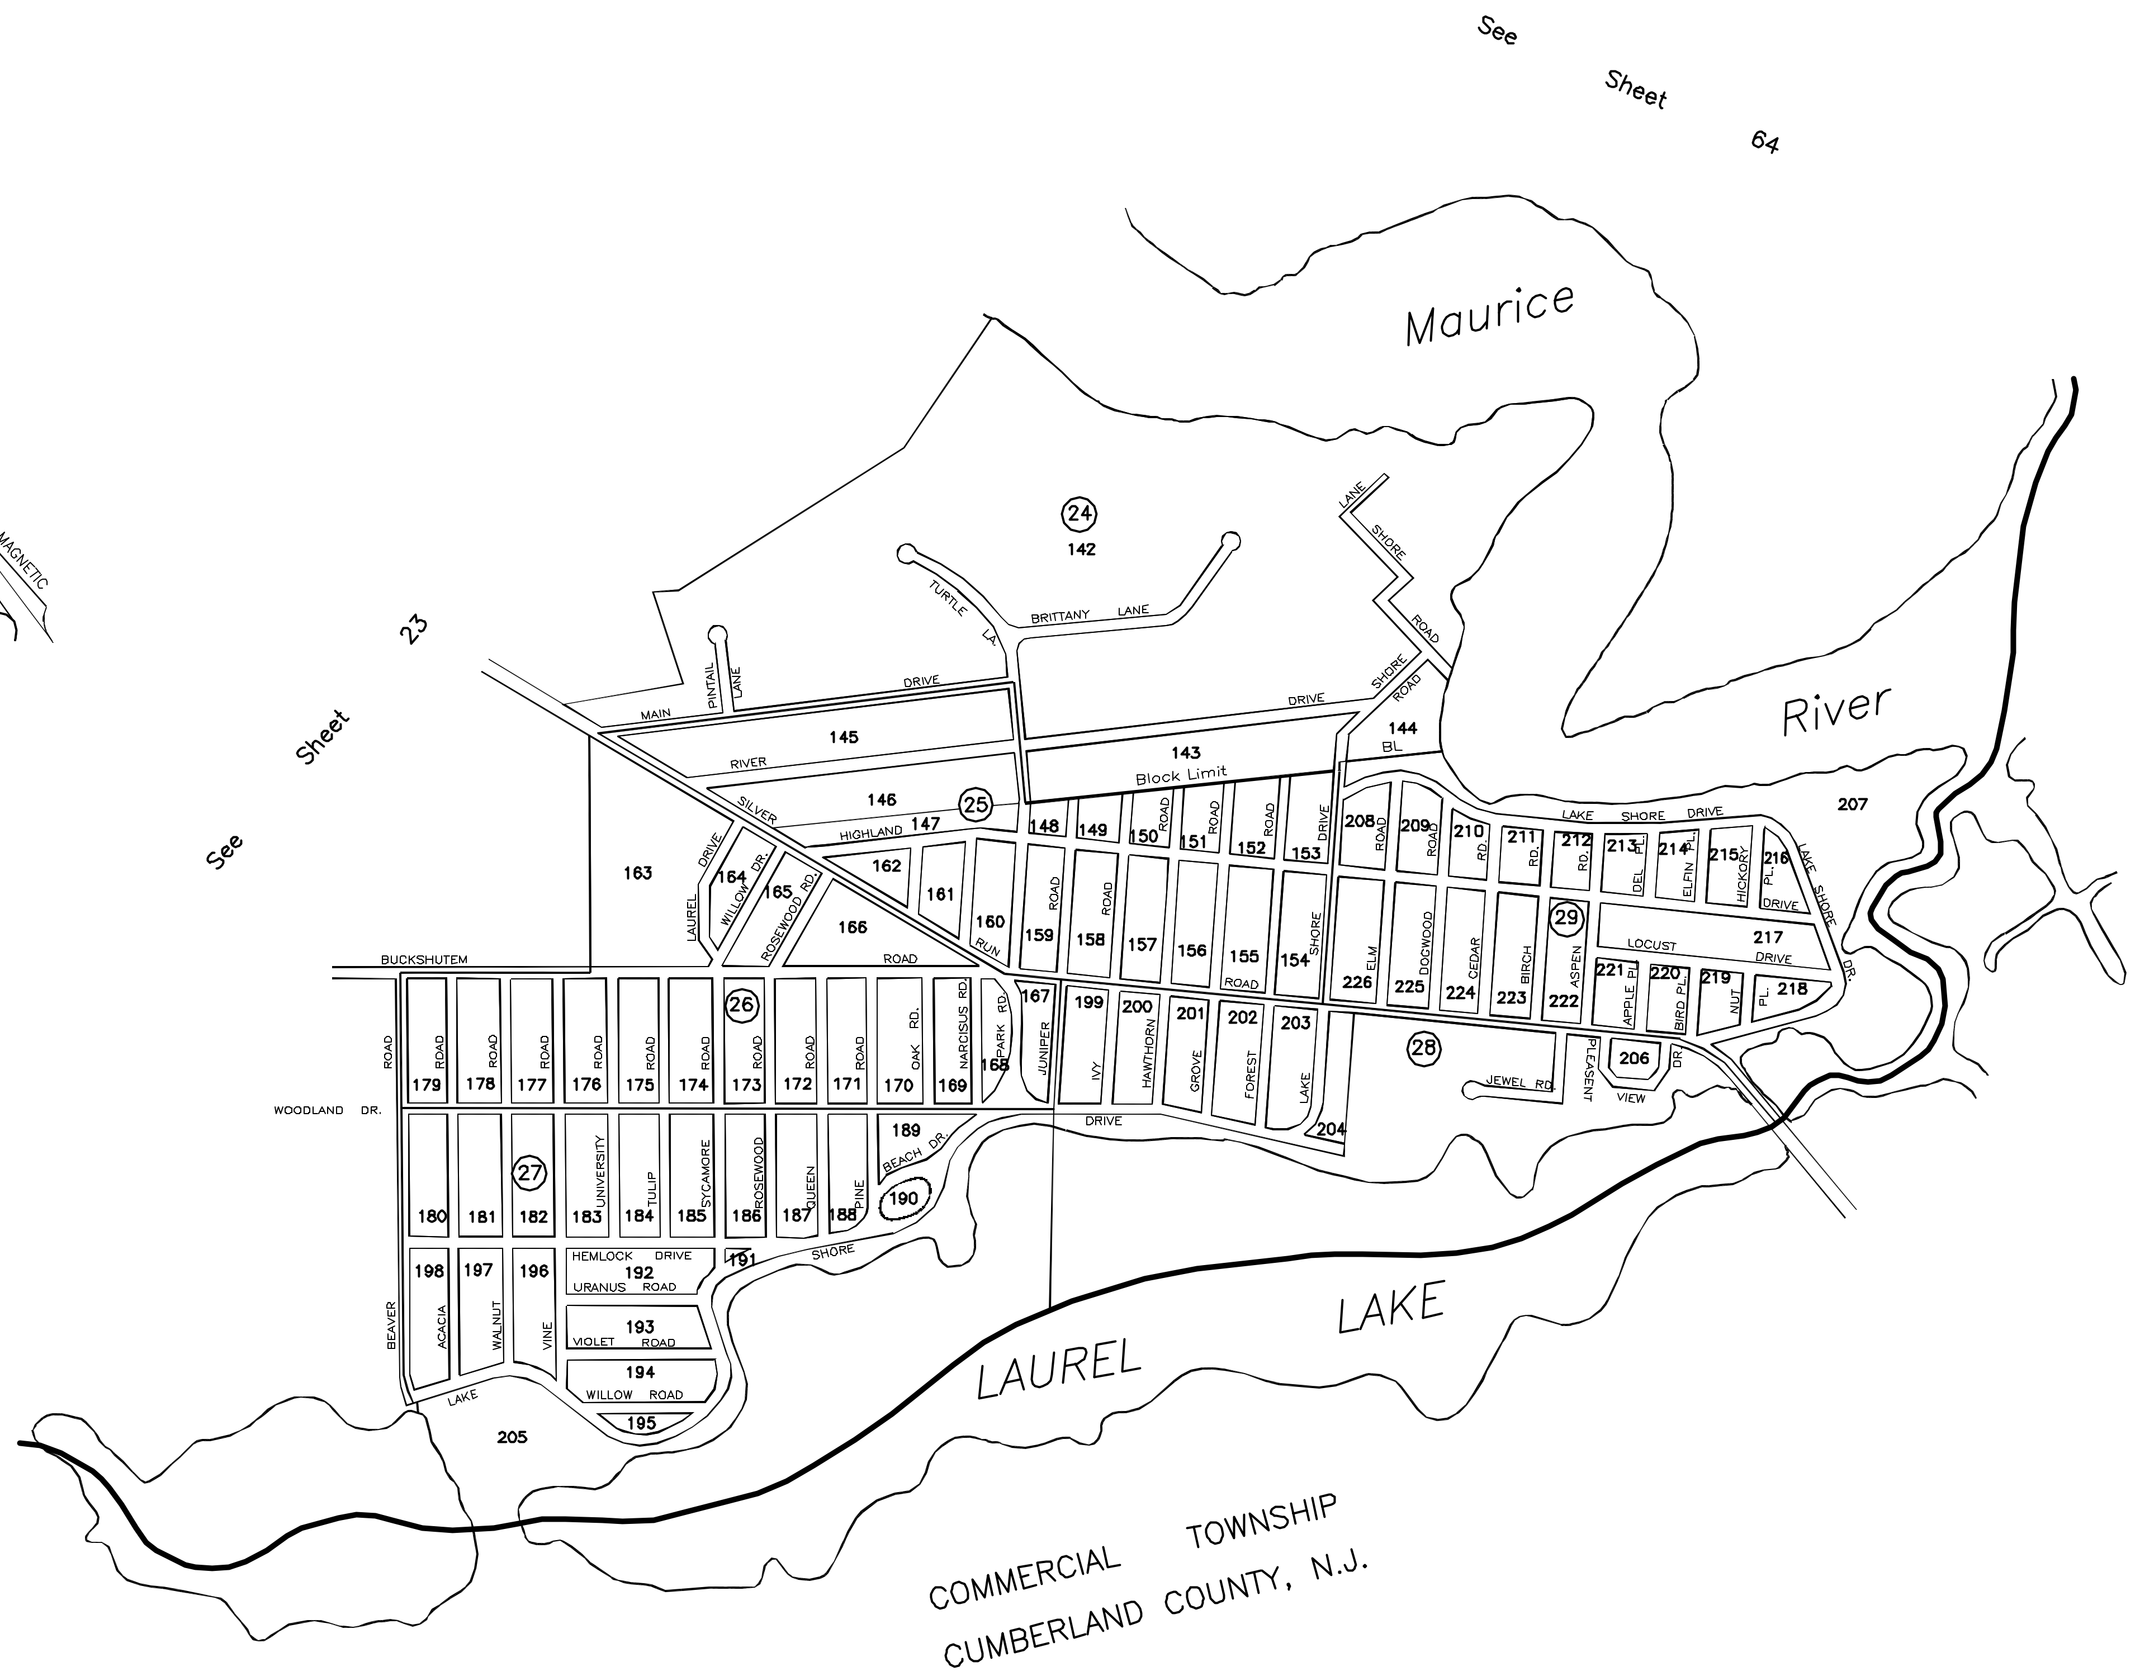


LEGEND

- ○ DETAIL SHEET NUMBER
- 000 BLOCK NUMBER
- ____ SHEET LIMIT
- BL BLOCK LIMIT

NEW JERSEY DEPARTMENT OF THE TREASURY
DIVISION OF TAXATION
PROPERTY ADMINISTRATION
APPROVED AS A TAX MAP PURSUANT TO THE AUTHORITY OF N.J.S.A. 54:3-15 & 54:59-1
FOR THE DIRECTOR, DIVISION OF TAXATION
C.T.A.
JAMES J. COLL, CHIEF, LOCAL ASSESSMENT COMPLIANCE
C.T.A.
WILLIAM H. BLACK, SUPERVISING ENGINEER, UTILITIES
DATE JAN 15 2002 SERIAL NO. 798

# TAX ASSESSMENT MAP
## CITY OF MILLVILLE

CUMBERLAND COUNTY, NEW JERSEY
SCALE: 1" = 200' JUNE 2001

**ROBERT H. THOMAS, SR., NJLS 20371**
2429 E. MAIN ST. MILLVILLE, NEW JERSEY

"TO SHOW CONDITIONS AS OF JUNE 16, 2001"