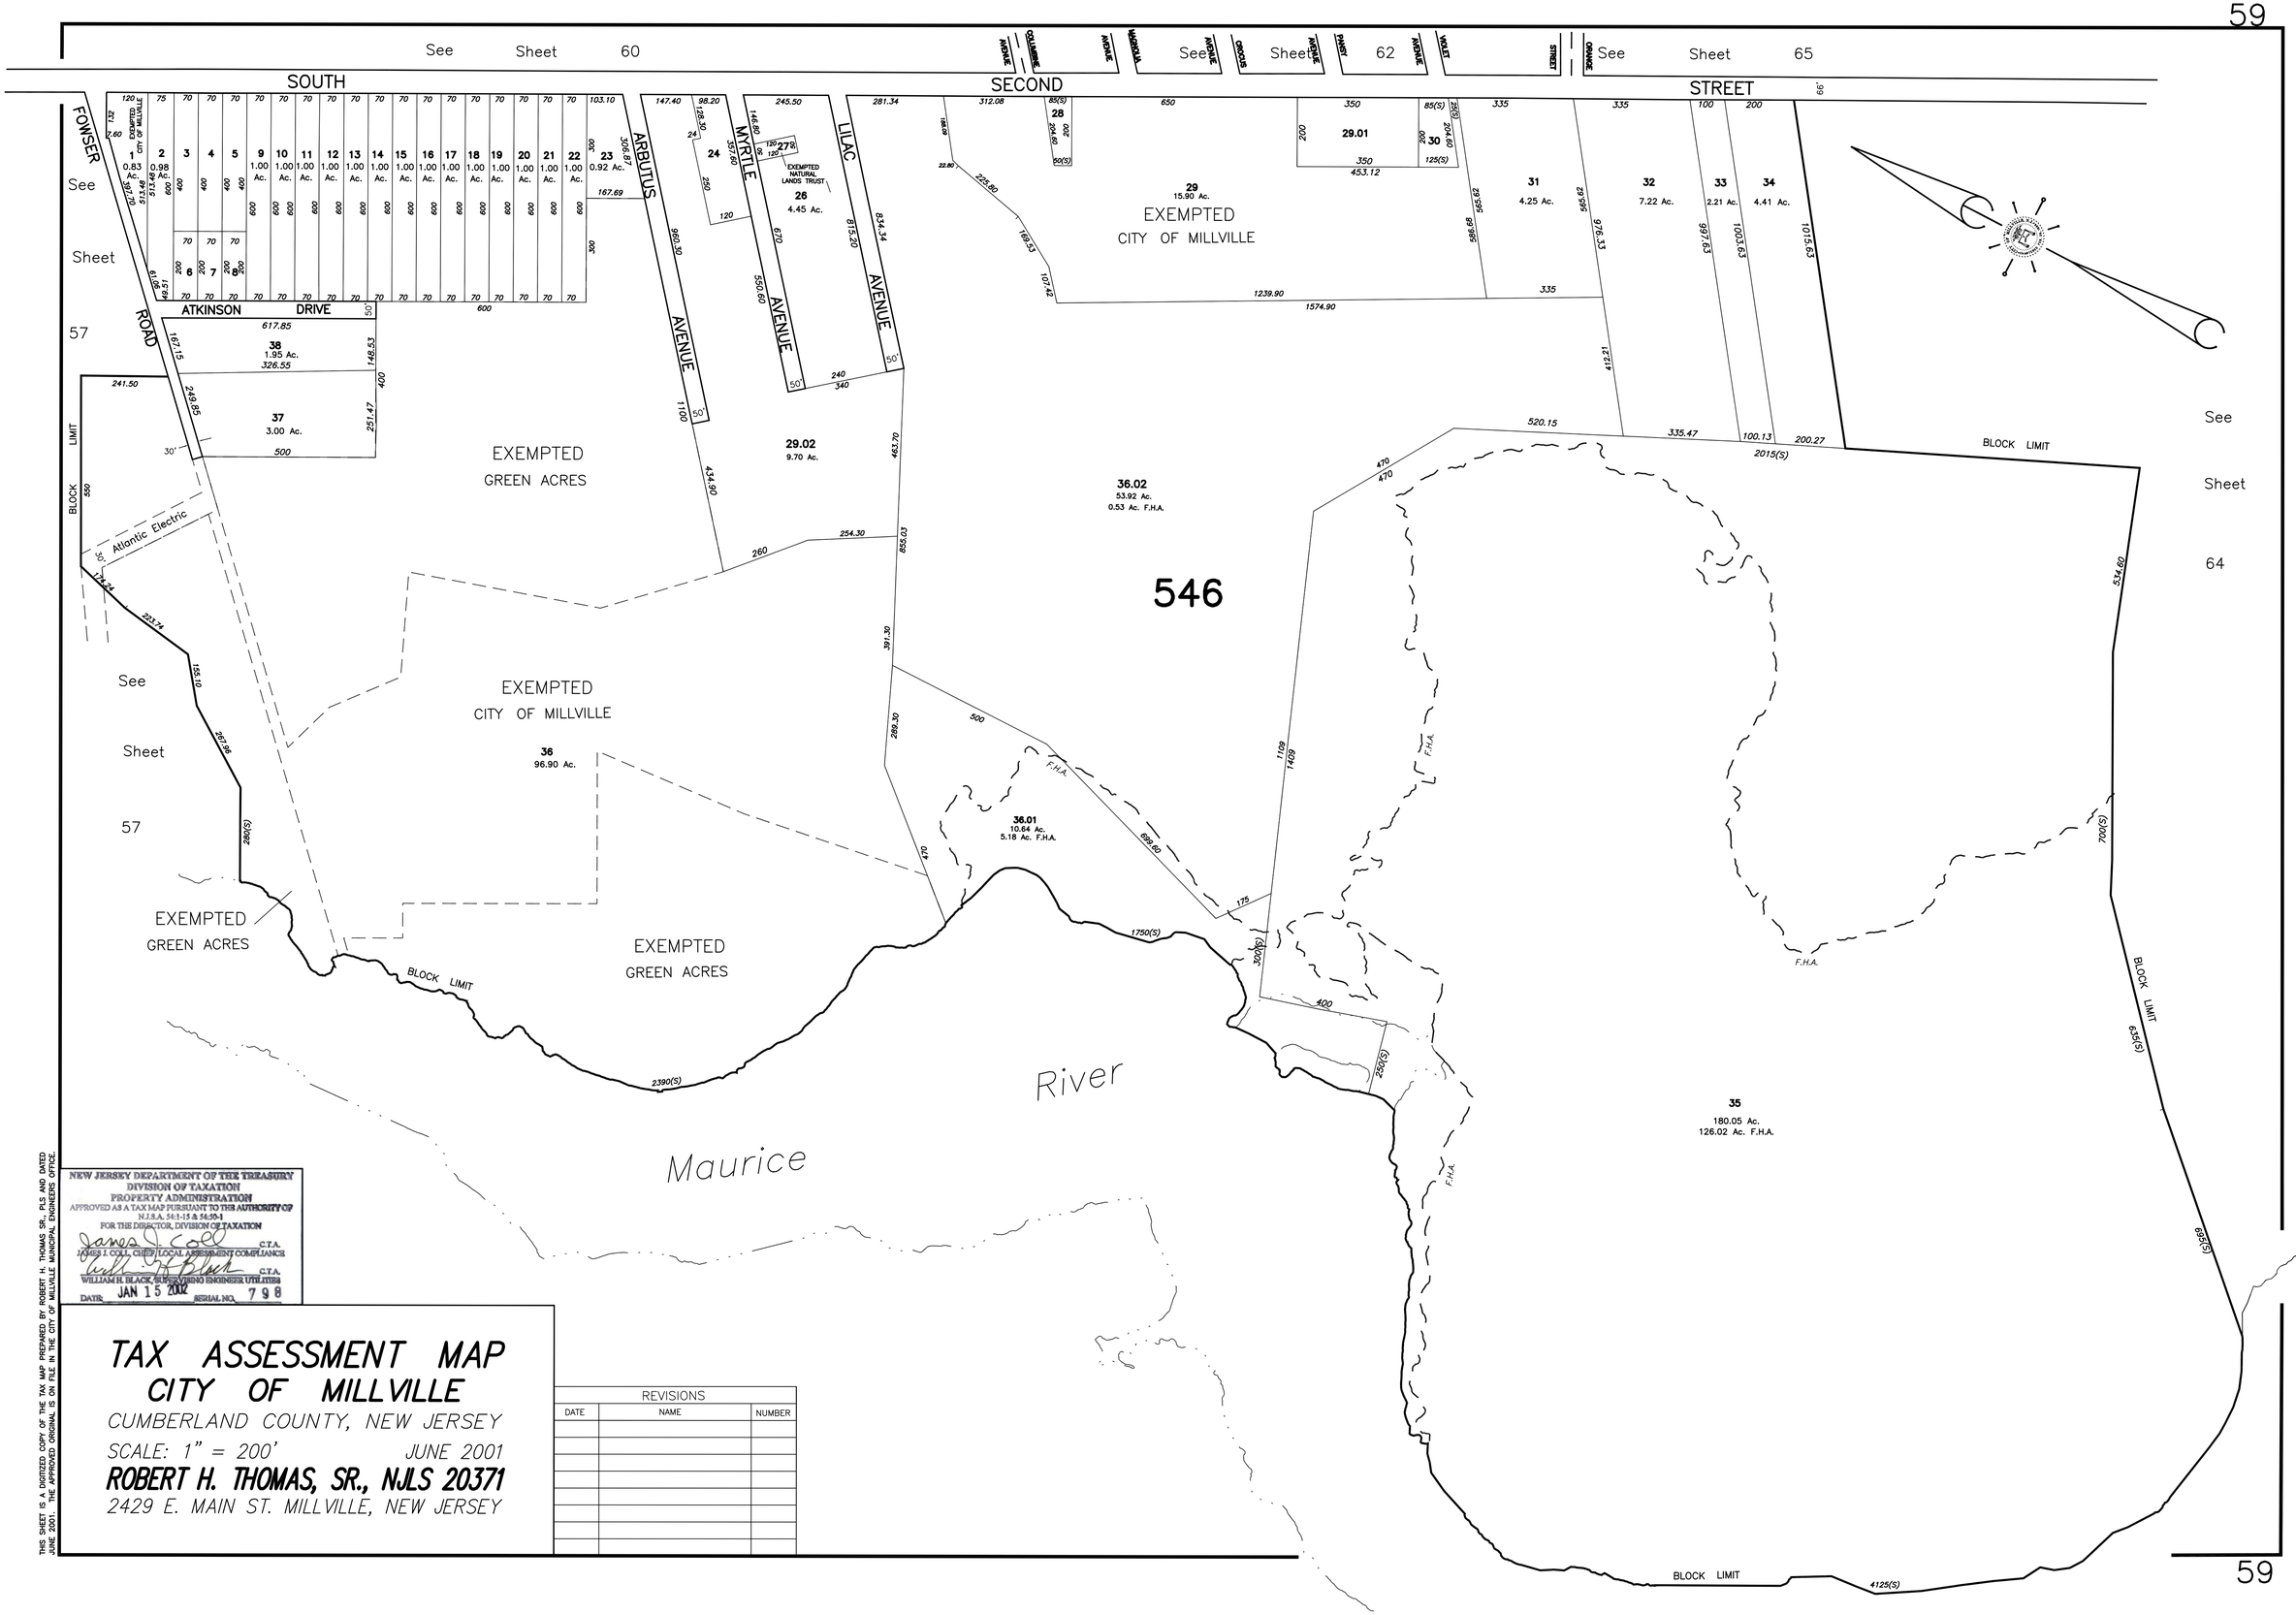
See Sheet 60
See Sheet 62
See Sheet 65
SOUTH SECOND STREET
FOWSER ROAD
ATKINSON DRIVE
ARBUTUS AVENUE
MYRTLE AVENUE
LILAC AVENUE
EXEMPTED CITY OF MILLVILLE
EXEMPTED GREEN ACRES
EXEMPTED NATURAL LANDS TRUST
546
Atlantic Electric
BLOCK LIMIT
See Sheet 57
See Sheet 64
Maurice River
F.H.A.
29 15.90 Ac.
29.01
28 4.45 Ac.
29.02 9.70 Ac.
36.02 53.92 Ac. 0.53 Ac. F.H.A.
36 96.90 Ac.
36.01 10.64 Ac. 5.18 Ac. F.H.A.
35 180.05 Ac. 126.02 Ac. F.H.A.
31 4.25 Ac.
32 7.22 Ac.
33 2.21 Ac.
34 4.41 Ac.
38 1.95 Ac.
37 3.00 Ac.
23 0.92 Ac.
1 0.83 Ac.
2 0.98 Ac.
NEW JERSEY DEPARTMENT OF THE TREASURY
DIVISION OF TAXATION
PROPERTY ADMINISTRATION
APPROVED AS A TAX MAP PURSUANT TO THE AUTHORITY OF N.J.S.A. 54:1-15 & 54:50-1
FOR THE DIRECTOR, DIVISION OF TAXATION
JAMES J. COLL, CHIEF, LOCAL ASSESSMENT COMPLIANCE C.T.A.
WILLIAM H. BLACK, SUPERVISING ENGINEER UTILITIES C.T.A.
DATE JAN 15 2002 SERIAL NO. 798
TAX ASSESSMENT MAP
CITY OF MILLVILLE
CUMBERLAND COUNTY, NEW JERSEY
SCALE: 1" = 200' JUNE 2001
ROBERT H. THOMAS, SR., NJLS 20371
2429 E. MAIN ST. MILLVILLE, NEW JERSEY
REVISIONS
DATE NAME NUMBER
THIS SHEET IS A DIGITIZED COPY OF THE TAX MAP PREPARED BY ROBERT H. THOMAS SR., PLS AND DATED JUNE 2001. THE APPROVED ORIGINAL IS ON FILE IN THE CITY OF MILLVILLE MUNICIPAL ENGINEERS OFFICE.